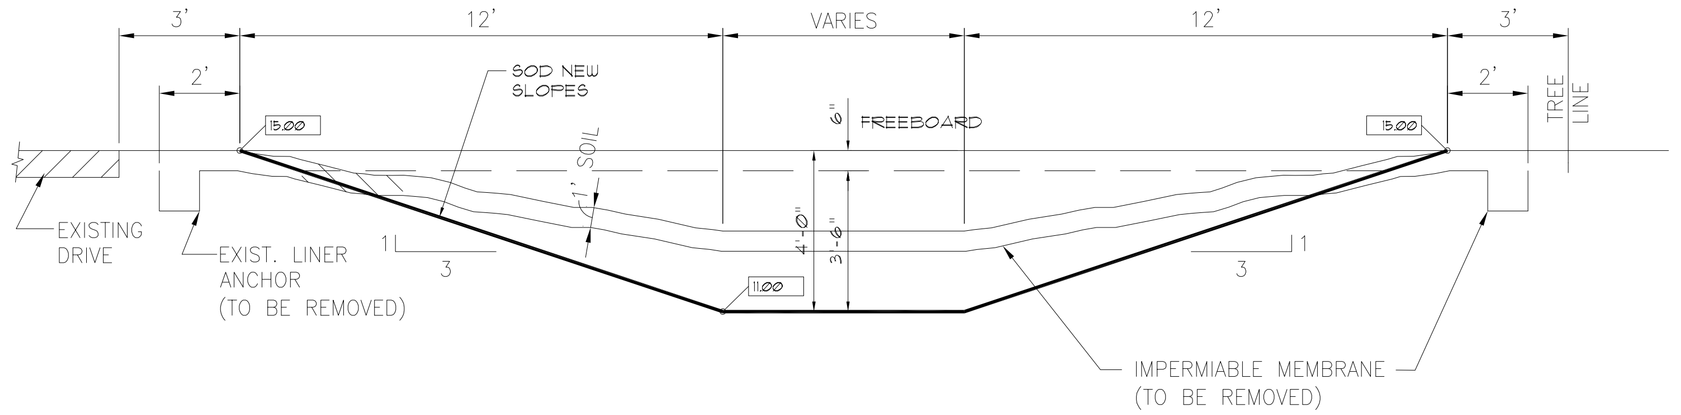

A/S2 POND #1 SECTION

SCALE: 3/8"= 1'-0"

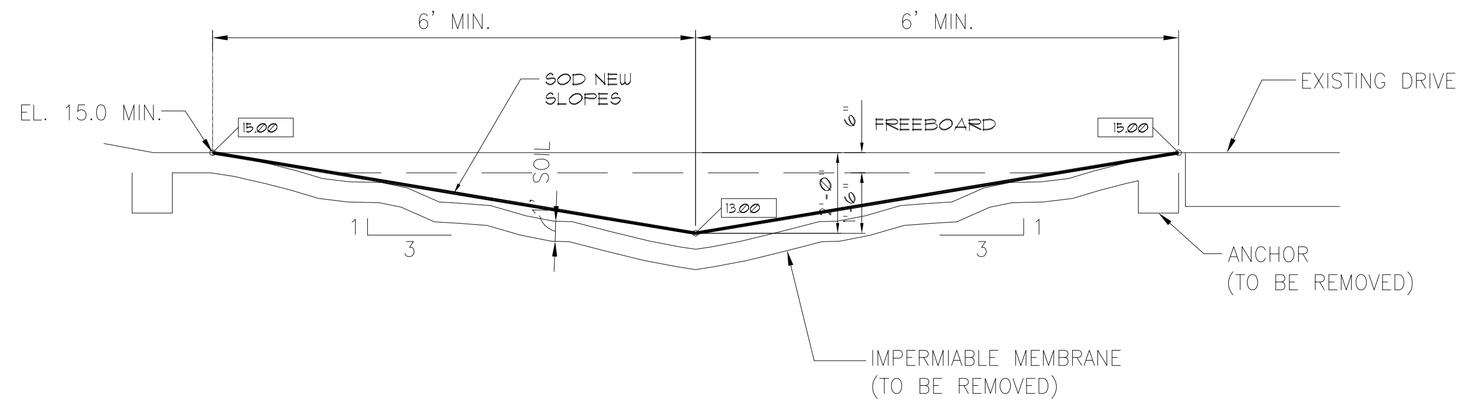

B/S2 SWALE #2 SECTION

SCALE: 3/8"= 1'-0"

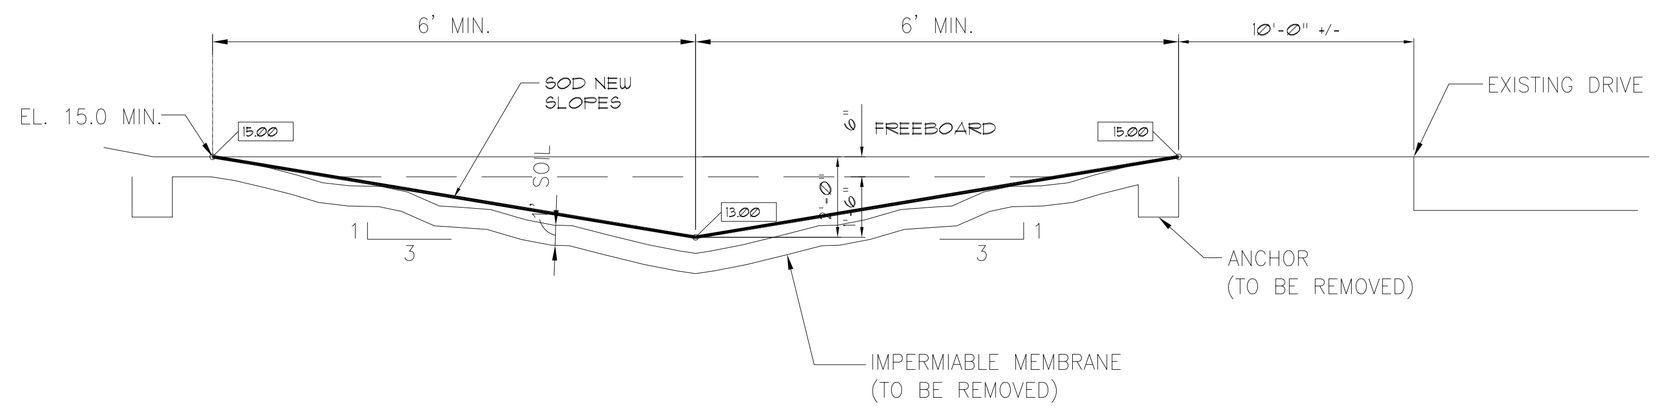

C/S2 SWALE #1 SECTION

SCALE: 3/8"= 1'-0"

LAST REVISION: 12/23/11
LAST PLOTTED: 12/23/11
DRAWING SCALE: 3/8"=1'
PLOT SCALE: 1=1

DRAWING CONFIDENTIAL:
THIS DRAWING AND ALL INFORMATION CONTAINED THEREON IS AND SHALL REMAIN THE PROPERTY OF A. ANDREANSKY, P.E. AS AN INSTRUMENT OF PROFESSIONAL SERVICE. THIS INFORMATION SHALL NOT BE USED WITHOUT THE FULL KNOWLEDGE AND PRIOR WRITTEN CONSENT OF AL ANDREANSKY, P.E.

SCALE VERIFICATION
THIS BAR REPRESENTS ONE INCH ON THE ORIGINAL DRAWING
0 1"
USE TO VERIFY FIGURE

REVISION	DATE	DESCRIPTION	BY	APPROVED
1	12/7/11	GENERAL REVISION	A.A.	

ENGINEER OF RECORD:

AL ANDREANSKY, P.E.
FLA. REG. #39387

DATE SIGNED:

CAD FILE: 11081101D	SCALE: 3/8"=1'-0"
DRAWN BY: A.A.	DATE: 09-14-11
CHECKED BY:	DATE:
APPROVED BY:	DATE:

AL ANDREANSKY, P.E.
P.O. BOX 456
PALM HARBOR, FLORIDA 34682-0456
PHONE: (727) 441-4149, FAX: (727) 789-9565

TYPE I SYSTEM SECTIONS

3111 17th STREET EAST
ELLENTON, FLORIDA

PROJECT No. 11081101.001

SHEET **D2** of **3**

ELLENTON READY MIX PLANT, TARMAC AMERICA LLC, DEERFIELD BEACH, FLORIDA